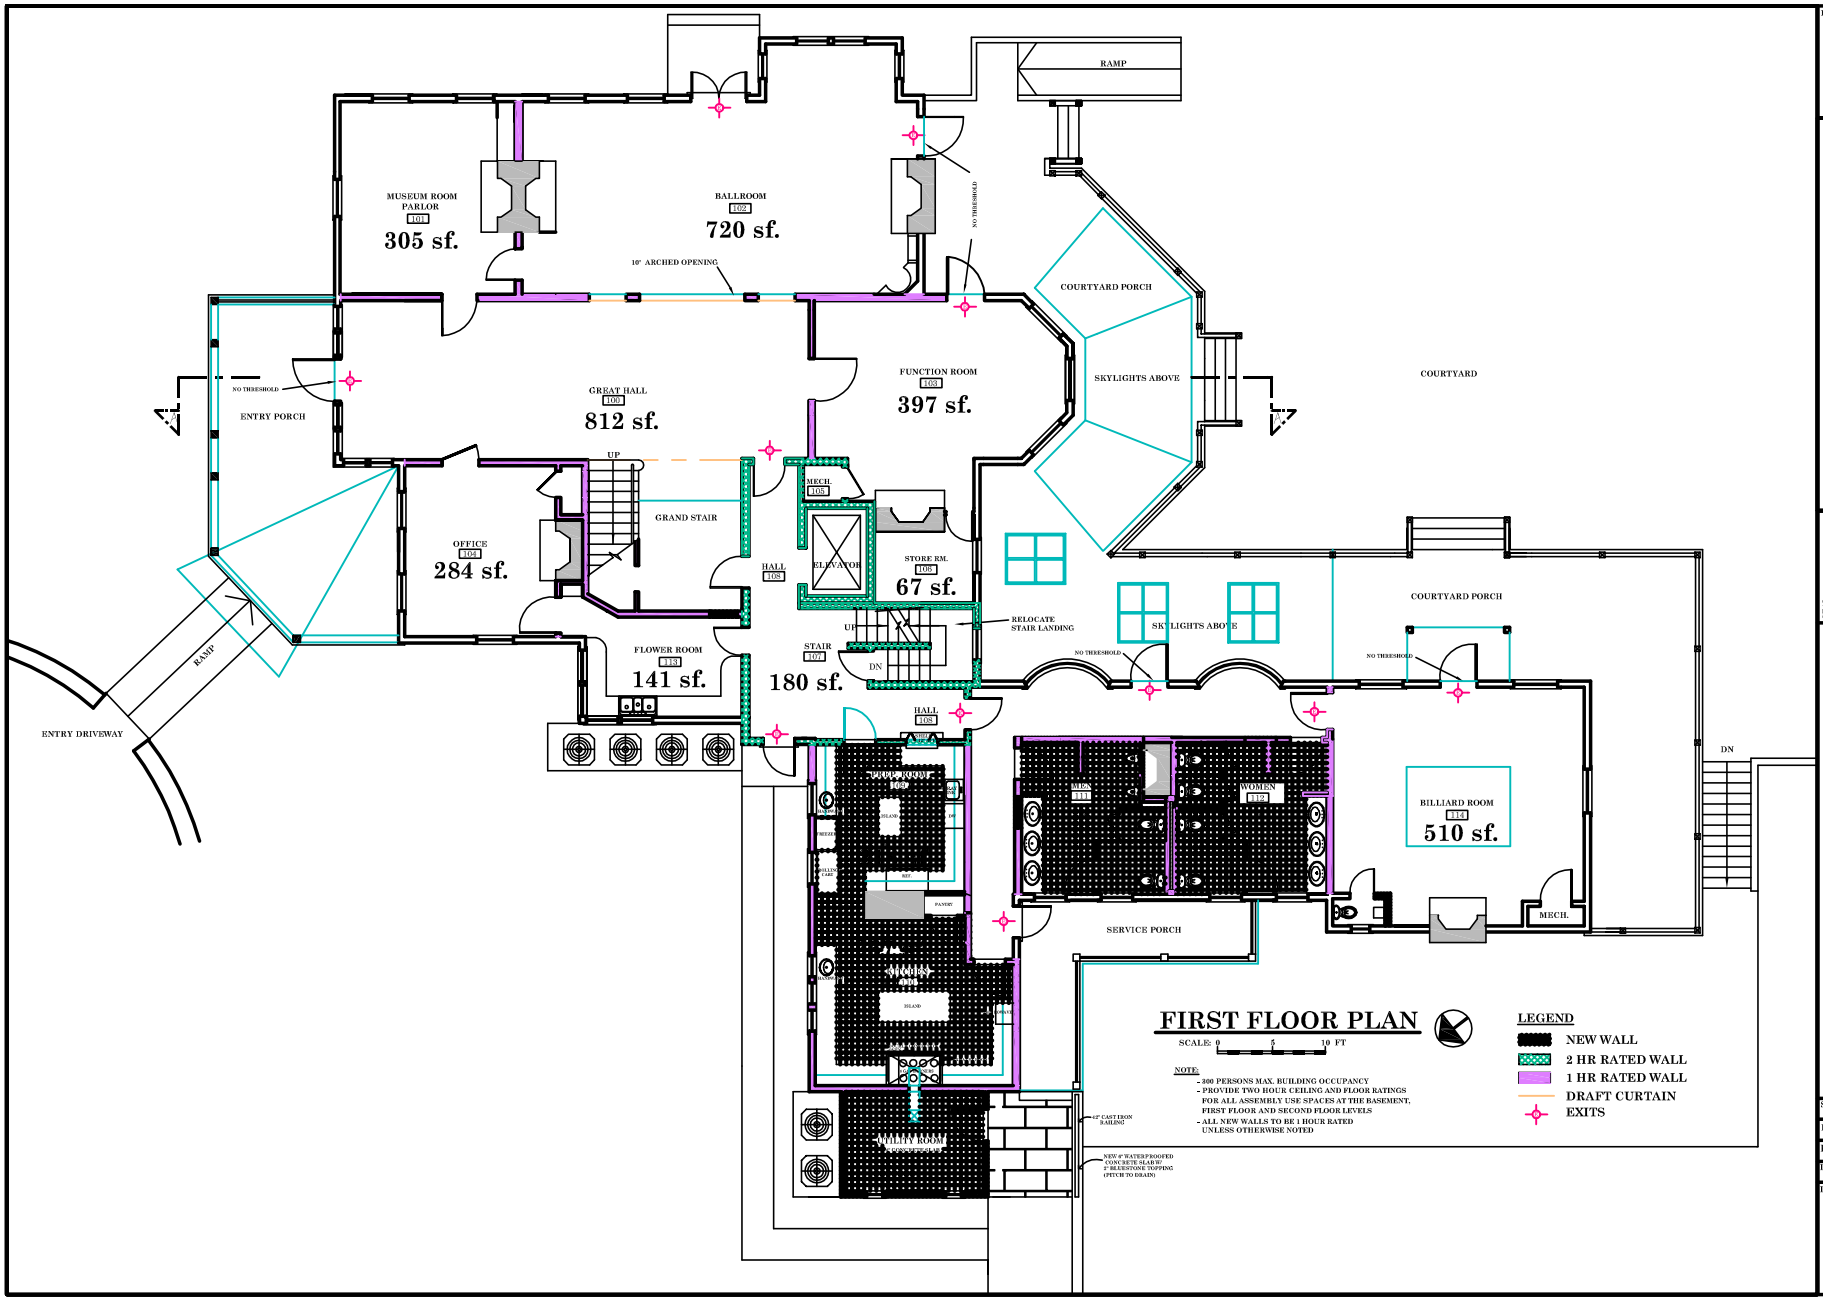

FIRST FLOOR PLAN

SCALE: 0 5 10 FT

NOTE:
- 200 PERSONS MAX. BUILDING OCCUPANCY
- PROVIDE TWO HOUR CEILING AND FLOOR RATINGS FOR ALL ASSEMBLY USE SPACES AT THE BASEMENT, FIRST FLOOR AND SECOND FLOOR LEVELS
- ALL NEW WALLS TO BE 1 HOUR RATED UNLESS OTHERWISE NOTED

LEGEND
- NEW WALL
- 2 HR RATED WALL
- 1 HR RATED WALL
- DRAFT CURTAIN
- EXITS

REVISIONS:

Highfield Hall Restoration

Highfield Drive * Falmouth * Massachusetts 02540

COASTAL ENGINEERING

A.R.H. ENGINEERING, INC.
FACILITY SYSTEMS ENGINEERING
116 STATE ROAD, P.O. BOX 326 - SAGAMORE BEACH, MA 02562

SEAL:

First Floor Plan

NGA
NOAH GREENBERG ASSOCIATES ARCHITECTS
22 Beebe Acres Road, Falmouth, Massachusetts (508) 457-0424

SCALE: 3/16"=1'-0"
DATE: 7-27-04
PROJECT: 0403
DWG. BY: MR
DWG. NO:

A2